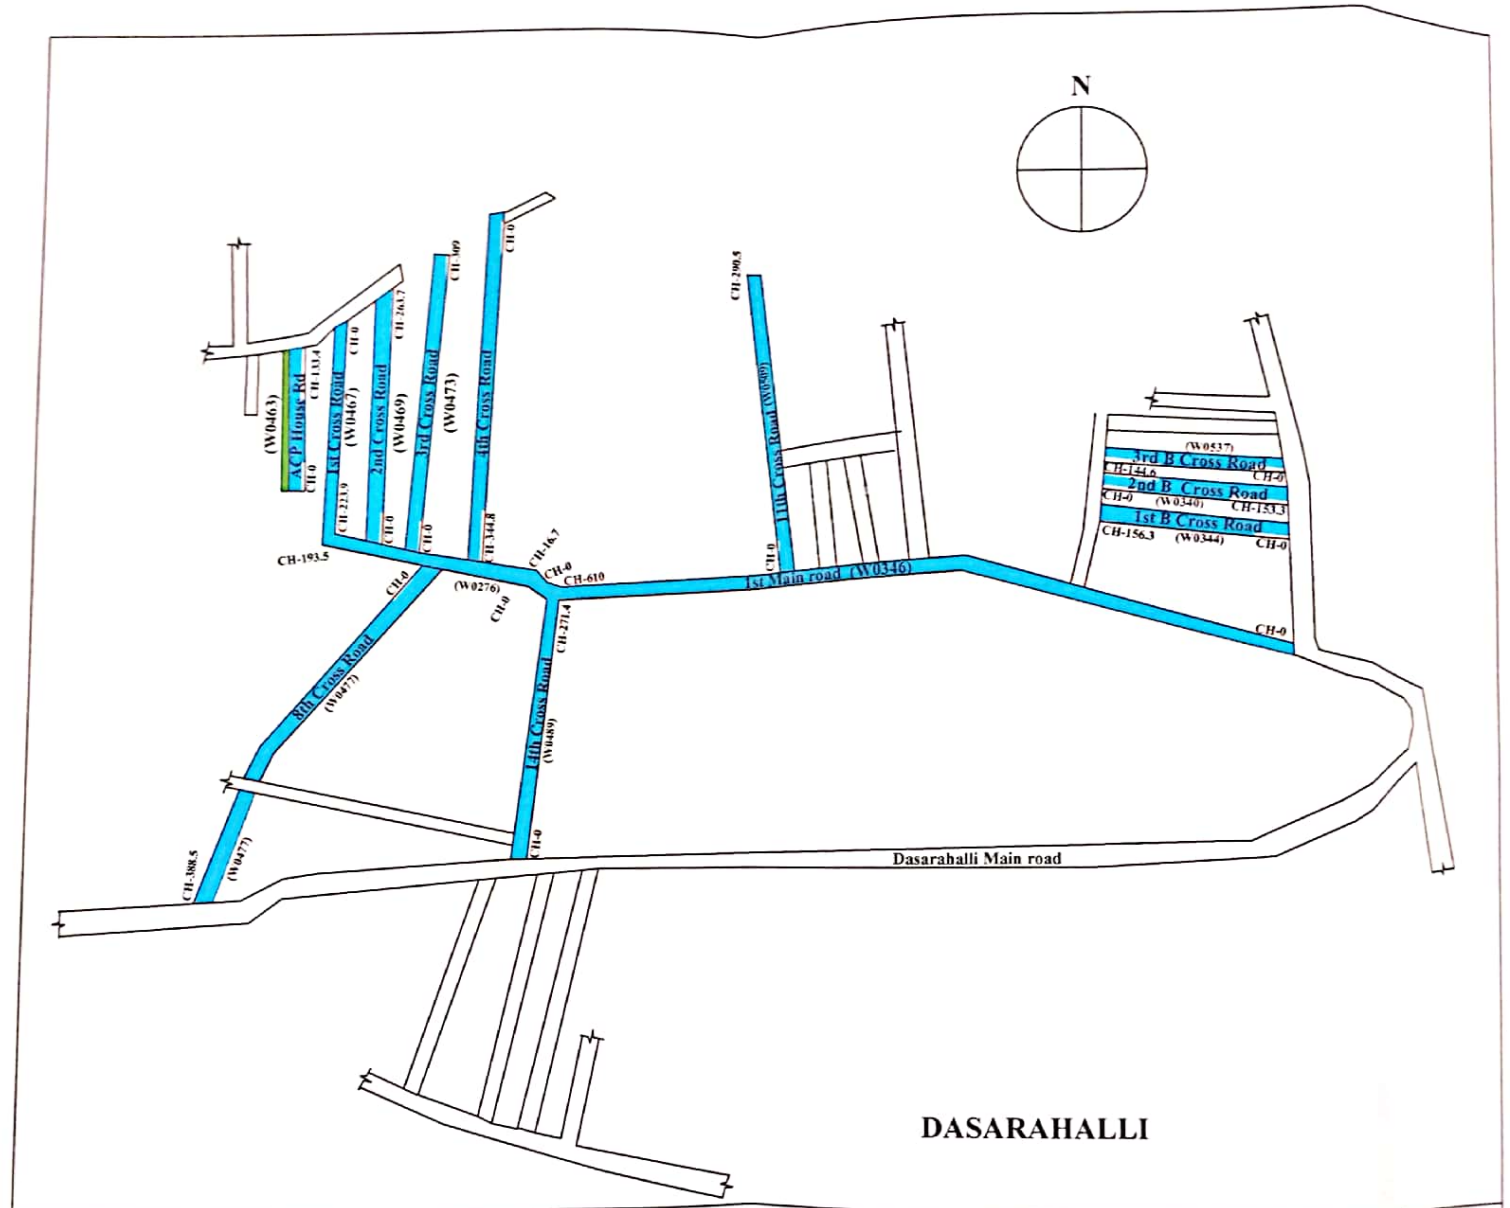

NOTES:-

1) Do Not Scale The Drawings

2) All Dimensions Are In meters

INDEX

Wet mix

CC Drain

PROJECT	Improvements to roads and drains at Tanisandra Dasarahalli Sarapalya and Bharathnagara and Surrounding area in ward no 06 Byatarayanapura Sub Division Package-3 (Old A nnuxure-2) Go Sl No109,110,111,Comprehensive development and improvements to roads and drains Rachenahalli and surrounding area in ward No 6 and 7 Byatarayanapura Sub Division Package-2 (Old Annaxture-2) Go Sl No 112 and 113
CLIENT	BBMP

RUDRAPRASAD CONSULTANTS

STRUCTURAL ENGINEERS ARCHITECTS & PROJECT MANAGEMENT CONSULTANTS

Scanned by CamScanner

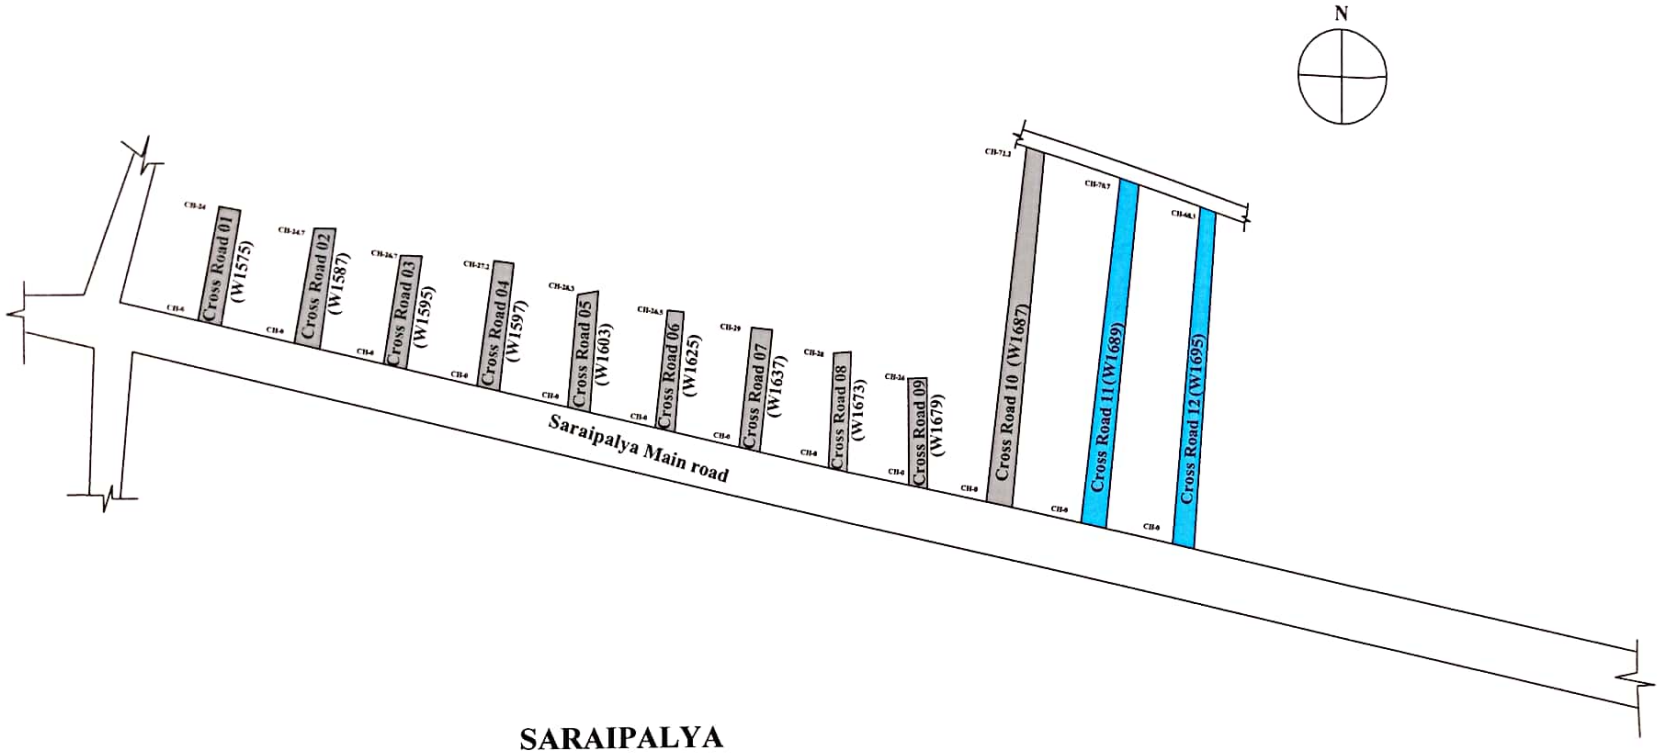

SARAIPALYA

NOTES:-

1) Do Not Scale The Drawings

2) All Dimensions Are In meters

INDEX

C C Road

Wet mix

PROJECT	Improvements to roads and drains at Thanisandra Dasarahalli Saraipalya and Bharathnagara and Surrounding area in ward no 06 Byatarayanapura Sub Division Package-3 (Old A nnuxure-2) Go Sl No109,110,111,Comprehensive development and improvements to roads and drains Rachenahalli and surrounding area in ward No 6 and 7 Byatarayanapura Sub Division Package-2 (Old Annaxture-2) Go Sl No 112 and 113
CLIENT	BBMP

RUDRAPRASAD CONSULTANTS
STRUCTURAL ENGINEERS, ARCHITECTS
& PROJECT MANAGEMENT CONSULTANTS
No. 3 7th MAIN,
MALLESWARAM BANGALORE-560003
Ph: 23444801
Mob: 91-9448227083,91-9972924528
E-mail: rudraprasad.s@rediffmail.com
Web: www.srtengineers.com

Scanned by CamScanner

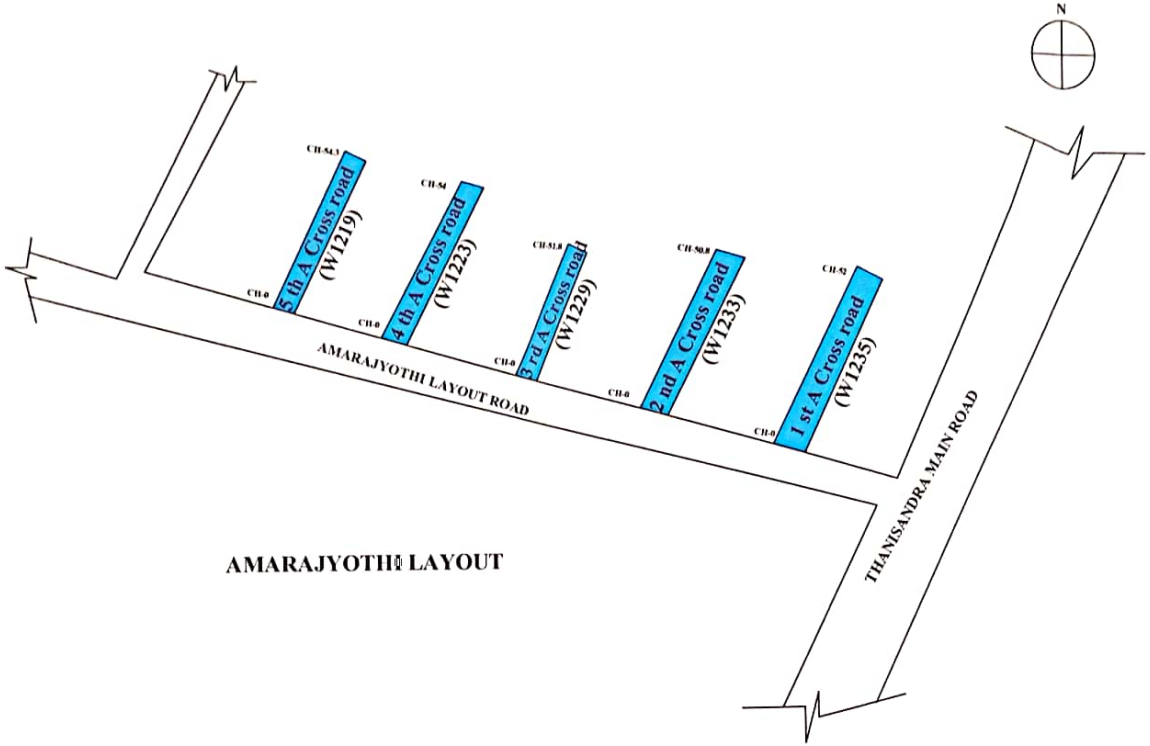

AMARAJYOTHI LAYOUT

NOTES:-

1) Do Not Scale The Drawings

2) All Dimensions Are In meters

INDEX

Wet mix

PROJECT	Improvements to roads and drains at Thanisandra Dasarahalli Saraipalya and Bharathnagara and Surrounding area in ward no. 06 Byatarayanapura Sub Division Package-3 (Old A nnuxure-2) Go Si No109.110.111 Comprehensive development and improvements to roads and drains Rachenahalli and surrounding area in ward No 6 and 7 Byatarayanapura Sub Division Package-2 (Old Annaxture-2) Go Si No 112 and 113
CLIENT	BBMP

RUDRAPRASAD CONSULTANTS
STRUCTURAL ENGINEERS, ARCHITECTS
& PROJECT MANAGEMENT CONSULTANTS
No. 3 7th MAIN,
MALLESWARAM BANGALORE – 560003
Ph : 23444801
Mob : 91-9448227063,91 – 9972824536
E-mail: rudraprasad.k@rediffmail.com
Web: www.arkengineers.com

Scanned by CamScanner

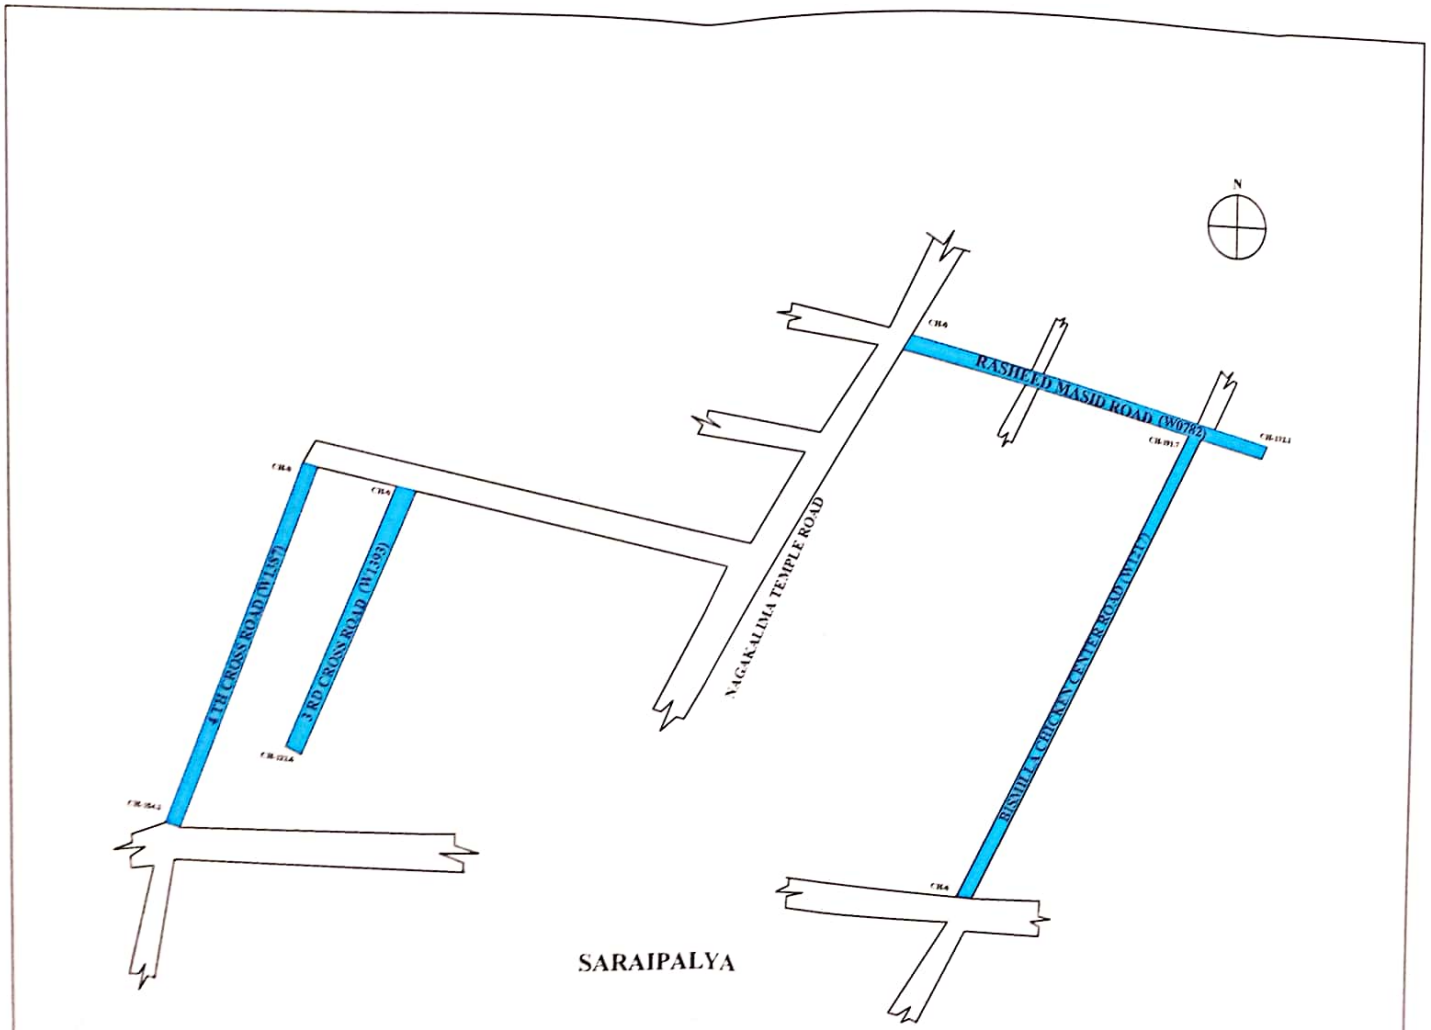

NOTES:-

1) Do Not Scale The Drawings

2) All Dimensions Are In meters

INDEX

Wet mix

PROJECT	
CLIENT	BBMP

RUDRAPRASAD CONSULTANTS

STRUCTURAL ENGINEERS, ARCHITECTS & PROJECT MANAGEMENT CONSULTANTS

Scanned by CamScanner

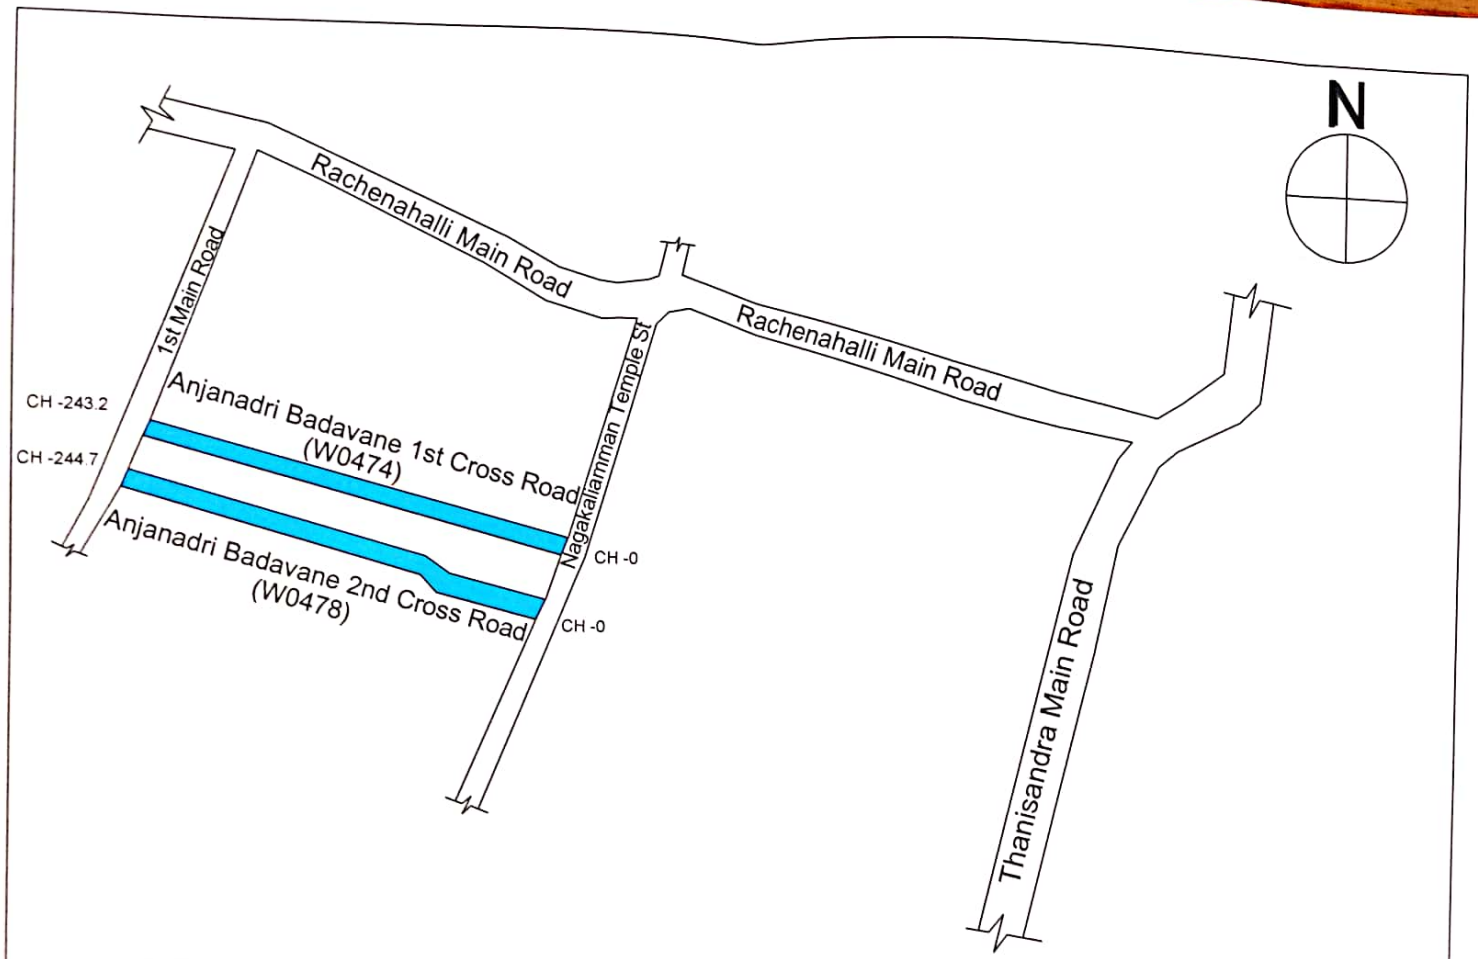

NOTES:-

1) Do Not Scale The Drawings

2) All Dimensions Are In meters

INDEX

Wet mix

PROJECT	Improvements to roads and drains at Tanisandra Dasarahalli Saraipalya and Bharathnagara and Surrounding area in ward no 06 Byatarayanapura Sub Division Package-3 (Old A nnuxure-2) Go Sl No109,110,111,Comprehensive development and improvements to roads and drains Rachenahalli and surrounding area in ward No 6 and 7 Byatarayanapura Sub Division Package-2 (Old Annaxture-2) Go Sl No 112 and 113
CLIENT	BBMP

RUDRAPRASAD CONSULTANTS

STRUCTURAL ENGINEERS, ARCHITECTS

& PROJECT MANAGEMENT CONSULTANTS

Scanned by CamScanner

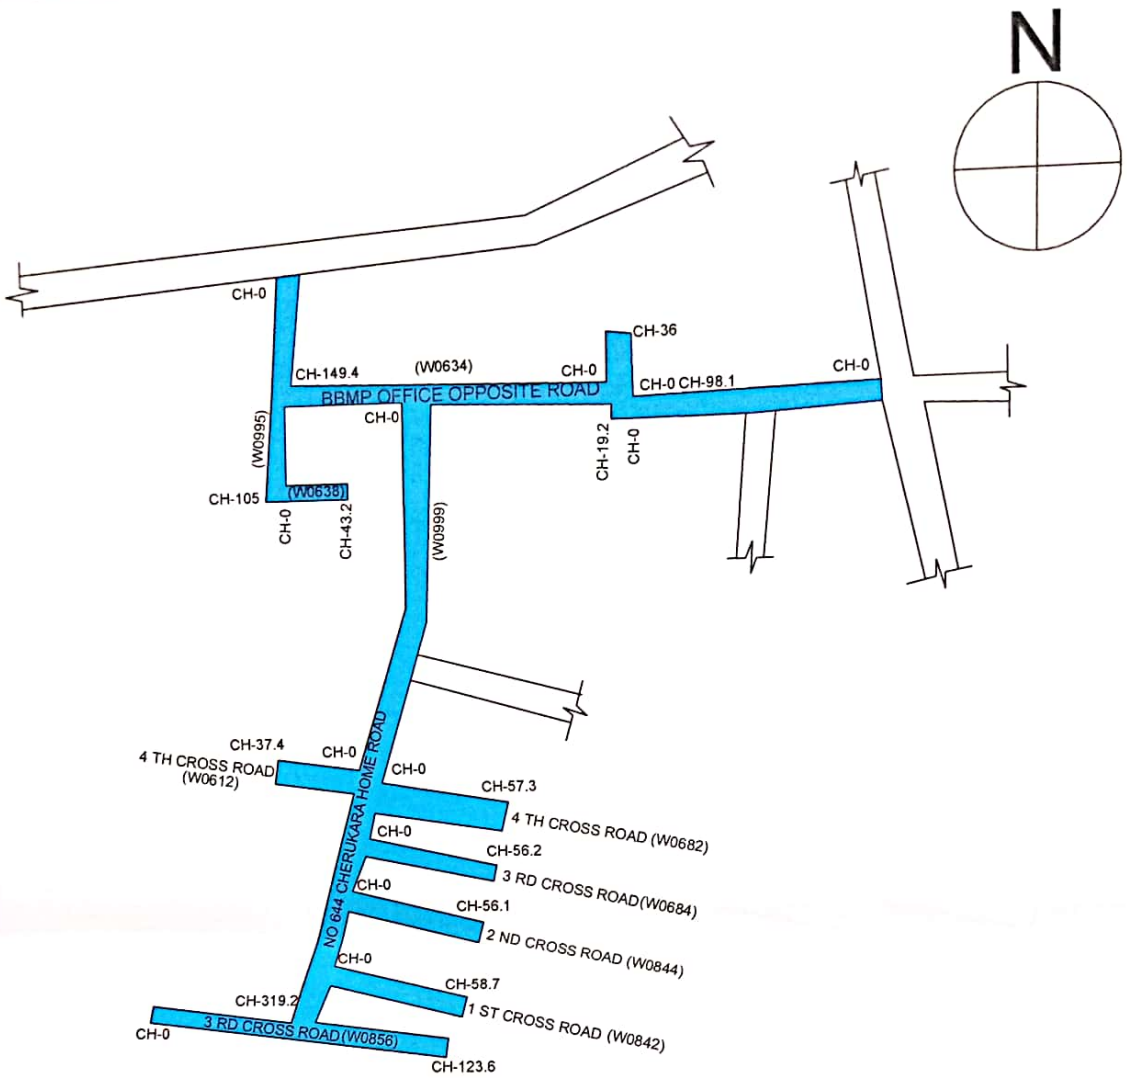

DASARAHALLI

NOTES:-

1) Do Not Scale The Drawings
2) All Dimensions Are In meters

INDEX

Wet mix

PROJECT	Improvements to roads and drains at Tanisandra Dasarahalli Saraipalya and Bharathnagara and Surrounding area in ward no 06 Byatarayanapura Sub Division Package-3 (Old Annuxure-2) Go SI No109,110,111 Comprehensive development and improvements to roads and drains Rachenahalli and surrounding area in ward No 6 and 7 Byatarayanapura Sub Division Package-2 (Old Annaxture-2) Go SI No 112 and 113
CLIENT	BBMP

RUDRAPRASAD CONSULTANTS
STRUCTURAL ENGINEERS, ARCHITECTS
& PROJECT MANAGEMENT CONSULTANTS
No. 3 7th MAIN,
MALLESWARAM BANGALORE-560003
Ph : 2344801
Mob : 91-9448227083,91-9972924526
E-mail: rudraprasad3@rediffmail.com
Web: www.arkengineers.com

Scanned by CamScanner

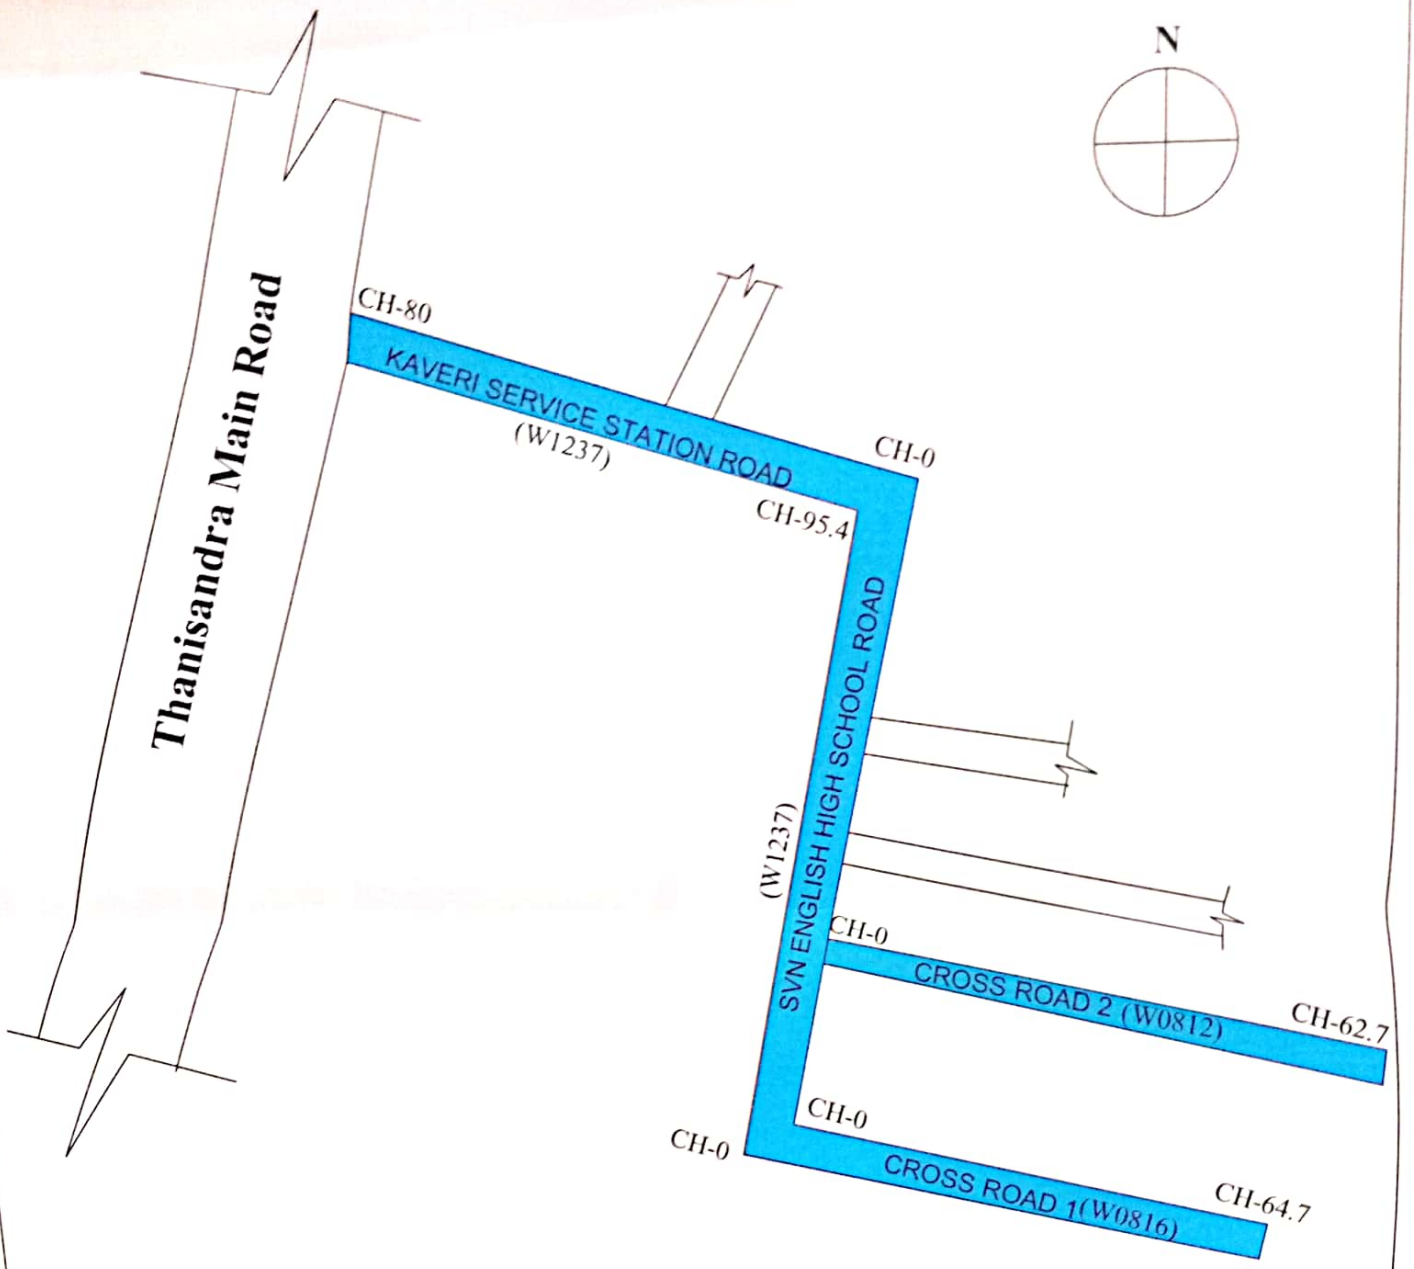

ASHWATH NAGAR

NOTES:-

1) Do Not Scale The Drawings

2) All Dimensions Are In meters

INDEX

Wet mix

PROJECT	Improvements to roads and drains at Tanisandra Dasarahalli Sarakpalya and Bharathnagara and Surrounding area in ward no. 06 Byatarayanapura Sub Division Package-3 (Old A nnuxure-2) Go Sl No109.110.111.Comprehensive development and improvements to roads and drains Rachenahalli and surrounding area in ward No 6 and 7 Byatarayanapura Sub Division Package-2 (Old Annexture-2) Go Sl No 112 and 113
CLIENT	BBMP

RUDRAPRASAD CONSULTANTS

STRUCTURAL ENGINEERS, ARCHITECTS & PROJECT MANAGEMENT CONSULTANTS

No. 3 7th MAIN,
MALLESWARAM BANGALORE-560003
Ph: 23444801
Mob: 91-9448227063,91-9972924628
E-mail: rudraprasad2@rediffmail.com
Web: www.rdengineers.com

Scanned by CamScanner

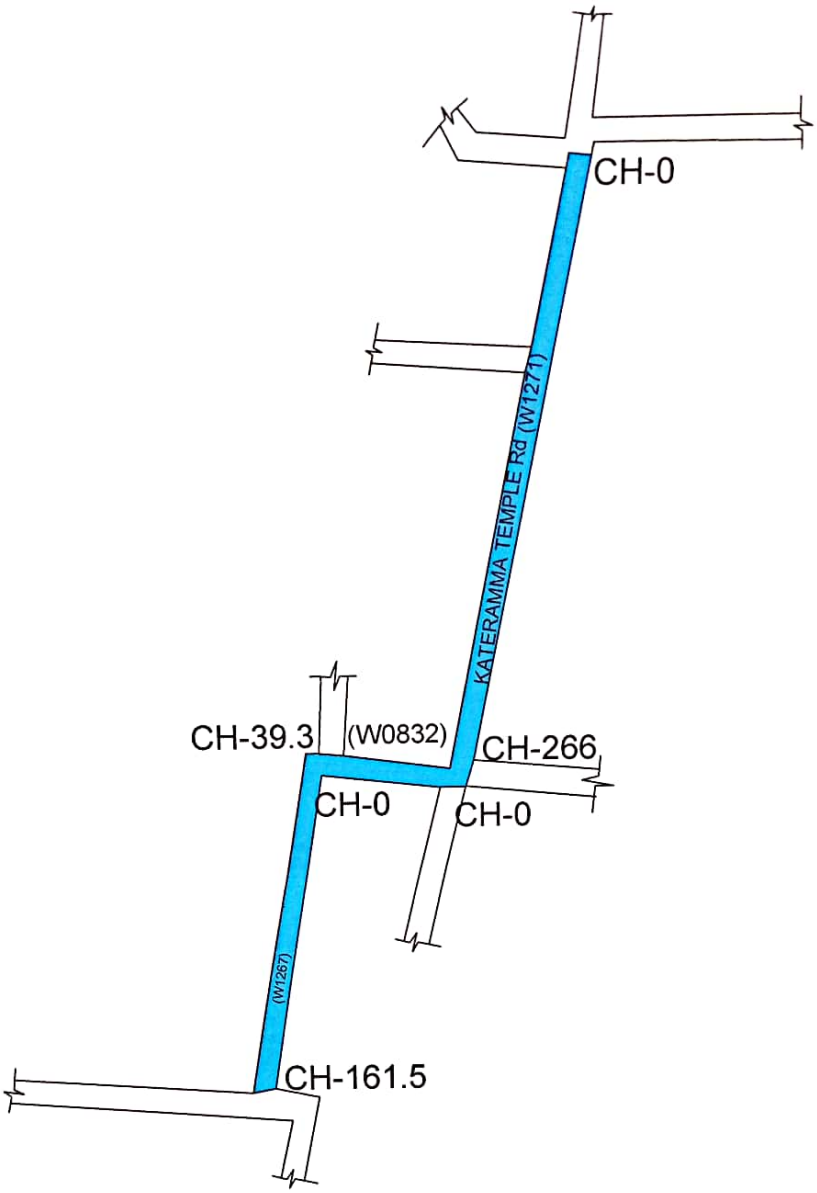

THANISANDRA

NOTES:-

1) Do Not Scale The Drawings

2) All Dimensions Are In meters

INDEX

Wet mix

PROJECT	Improvements to roads and drains at Tanisandra Dasarahalli Saraipalya and Bharathnagara and Surrounding area in ward no 06 Byatarayanapura Sub Division Package-3 (Old A nnuxure-2) Go Sl No109,110,111.Comprehensive development and improvements to roads and drains Rachenahalli and surrounding area in ward No 6 and 7 Byatarayanapura Sub Division Package-2 (Old Annaxture-2) Go Sl No 112 and 113
CLIENT	BBMP

RUDRAPRASAD CONSULTANTS

STRUCTURAL ENGINEERS, ARCHITECTS & PROJECT MANAGEMENT CONSULTANTS

Scanned by CamScanner

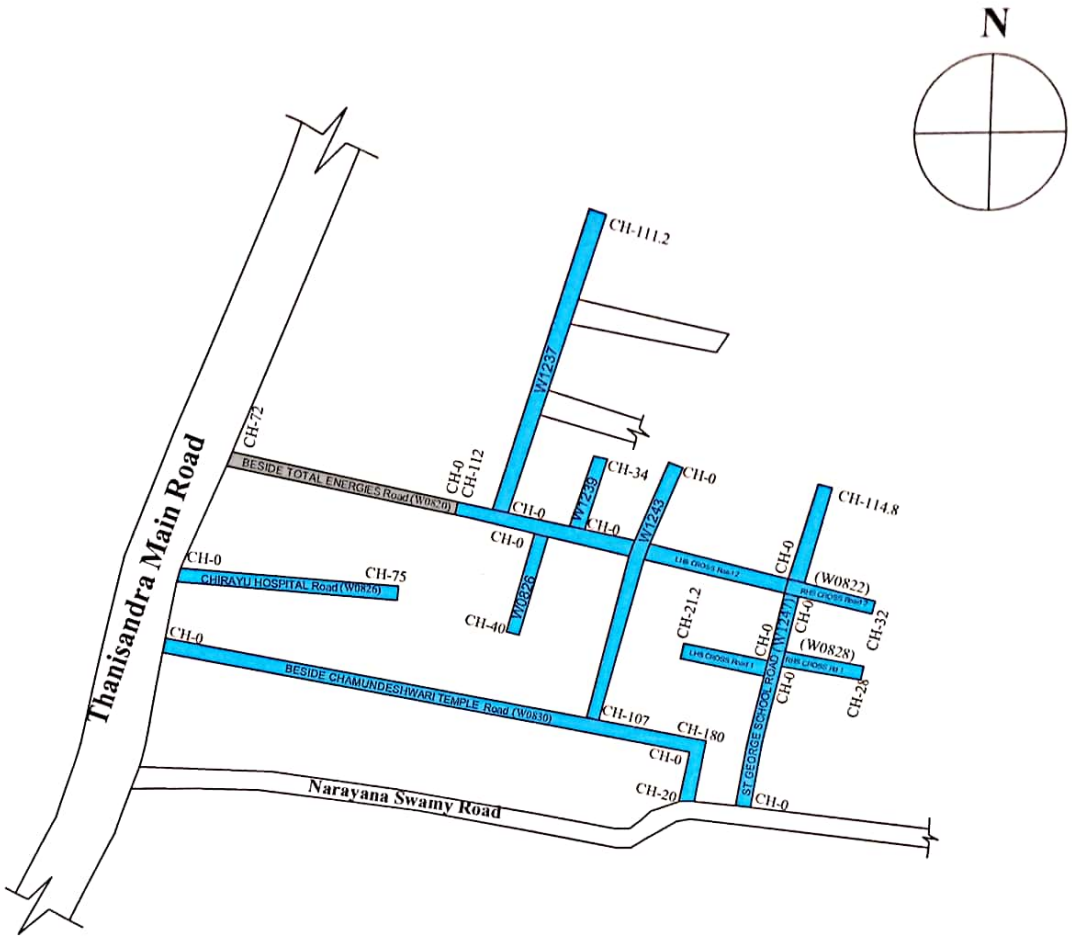

ASHWATH NAGAR

NOTES:-

1) Do Not Scale The Drawings

2) All Dimensions Are In meters

INDEX

Wet mix

CC Road

PROJECT	Improvements to roads and drains at Tanisandra Dasarahalli Saraipalya and Bharathnagara and Surrounding area in ward no. 06 Byatarayanapura Sub Division Package-3 (Old A nnuxure-2) Go Sl No109,110,111,Comprehensive development and improvements to roads and drains Rachenahalli and surrounding area in ward No 6 and 7 Byatarayanapura Sub Division Package-2 (Old Annaxture-2) Go Sl No 112 and 113
CLIENT	BBMP

RUDRAPRASAD CONSULTANTS

STRUCTURAL ENGINEERS, ARCHITECTS & PROJECT MANAGEMENT CONSULTANTS

No. 3 7th MAIN,
MALLESWARAM BANGALORE-560003
Ph : 23444601
Mob : 91-9448227083,91-9972824526
E-mail: rudraprasad.3@rediffmail.com
Web. www.arkengineers.com

Scanned by CamScanner

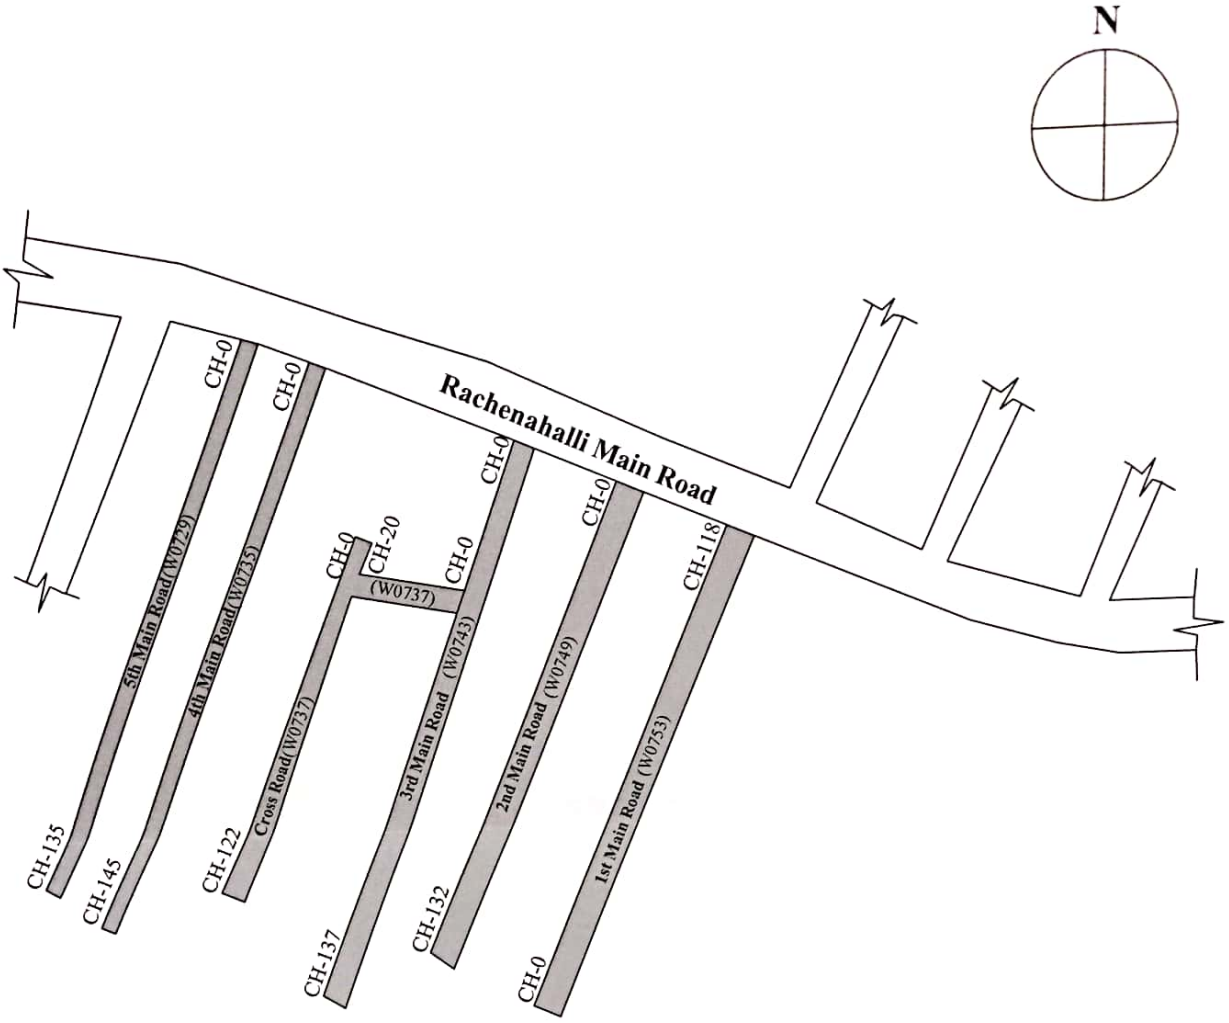

RACHENAHALLI

NOTES:-

1) Do Not Scale The Drawings
2) All Dimensions Are In meters

INDEX

CC Road

PROJECT	Improvements to roads and drains at Tanisandra Dasarahalli Saraipalya and Bharathnagara and Surrounding area in ward no. 06 Byatarayanapura Sub Division Package-3 (Old A nnuxure-2) Go Sl No109,110,111,Comprehensive development and improvements to roads and drains Rachenahalli and surrounding area in ward No 6 and 7 Byatarayanapura Sub Division Package-2 (Old Annaxture-2) Go Sl No 112 and 113
CLIENT	BBMP

RUDRAPRASAD CONSULTANTS
STRUCTURAL ENGINEERS, ARCHITECTS
& PROJECT MANAGEMENT CONSULTANTS
No. 3 7th MAIN,
MALLESWARAM BANGALORE-560003
Ph : 23444801
Mob : 91-9448222083,91-9972924528
E-mail: rudraprasad3@rediffmail.com
Web: www.rkengineers.com

Scanned by CamScanner

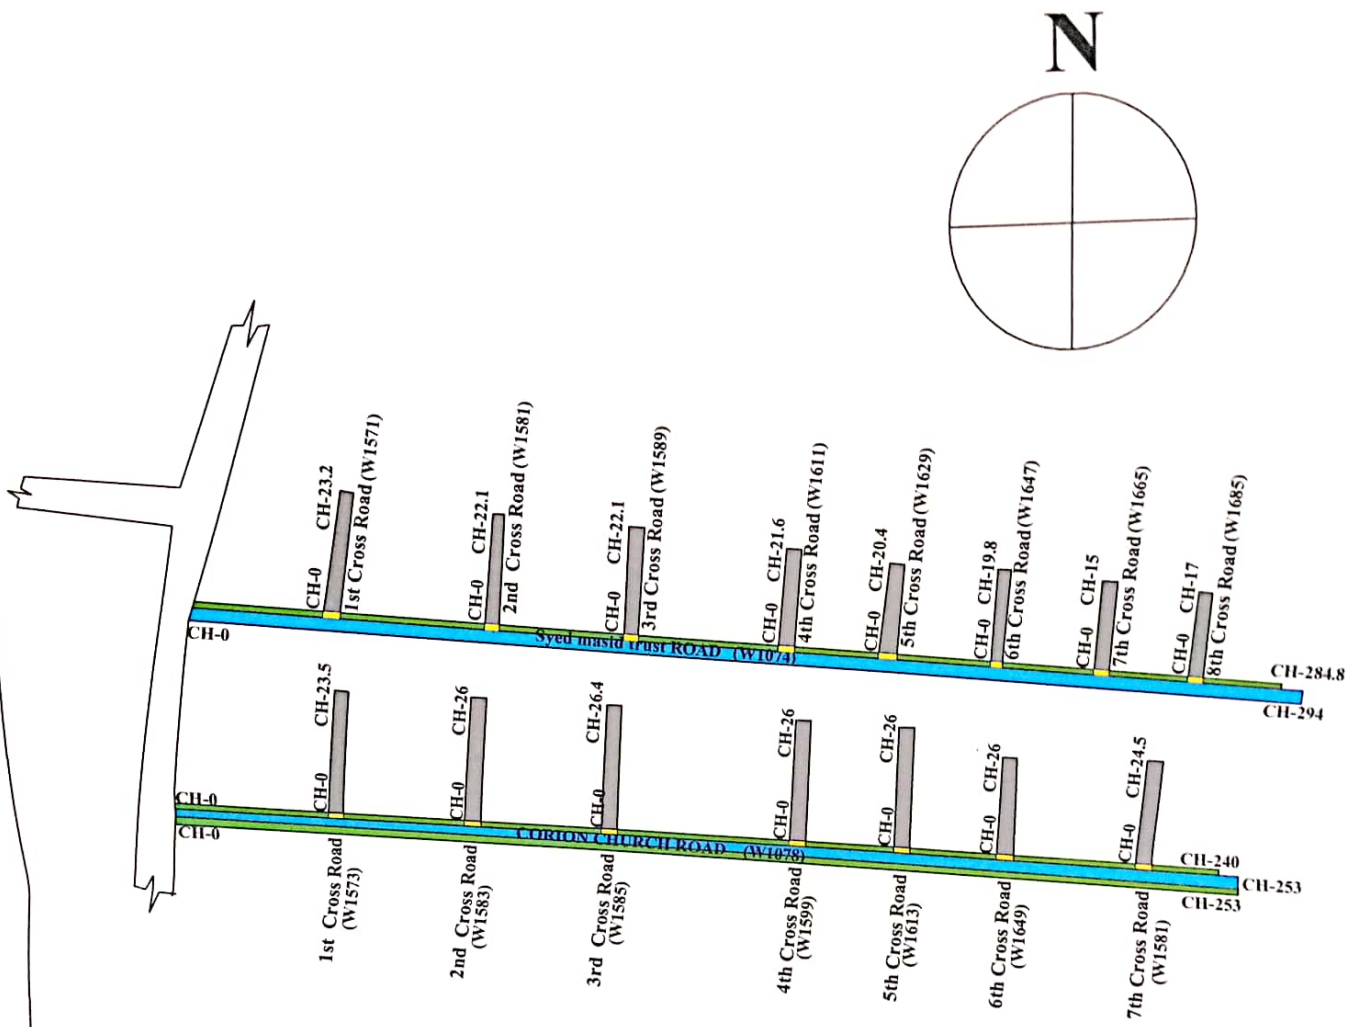

AFZAL LAYOUT

NOTES:-

1) Do Not Scale The Drawings

2) All Dimensions Are In meters

INDEX

CC Drain | Wet mix | Culvert | C C Road

PROJECT	Improvements to roads and drains at Tanisandra Dasarahalli Saraipalya and Bharathnagara and Surrounding area in ward no 06 Byatarayanapura Sub Division Package-3 (Old A nnuxure-2) Go Sl No109,110,111, Comprehensive development and improvements to roads and drains Rachenahalli and surrounding area in ward No 6 and 7 Byatarayanapura Sub Division Package-2 (Old Annaxture-2) Go Sl No 112 and 113
CLIENT	BBMP

RUDRAPRASAD CONSULTANTS
STRUCTURAL ENGINEERS, ARCHITECTS & PROJECT MANAGEMENT CONSULTANTS
No. 3 7th MAIN,
MALLESWARAM BANGALORE -560003
Ph: 23444801
Mob: 91-9448227083,91-9972924528
E-mail: rudraprasad.3@rediffmail.com
Web: www.srkengineers.com

Scanned by CamScanner

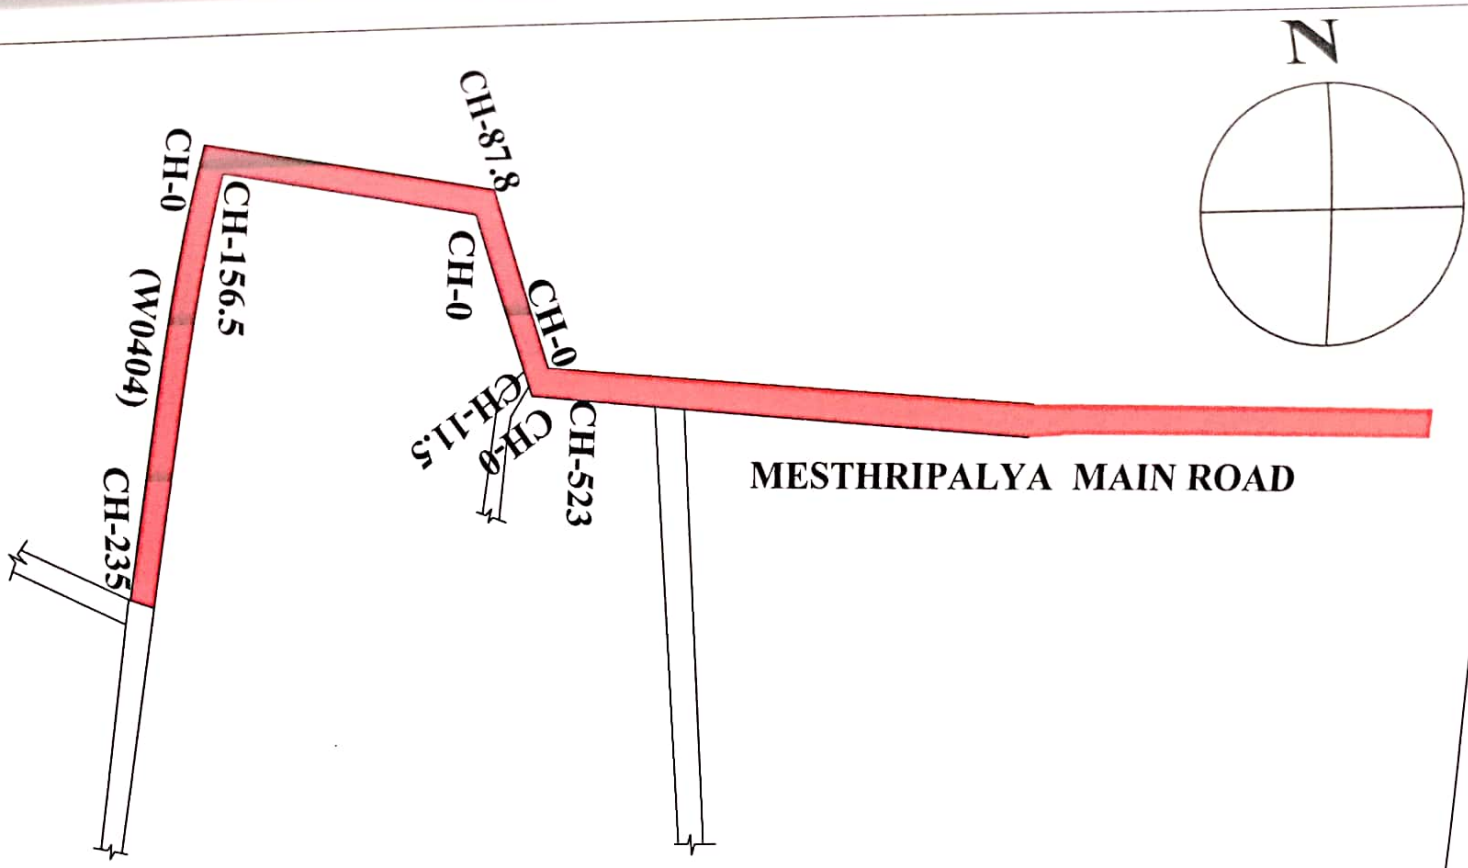

MESTHRIPALYA

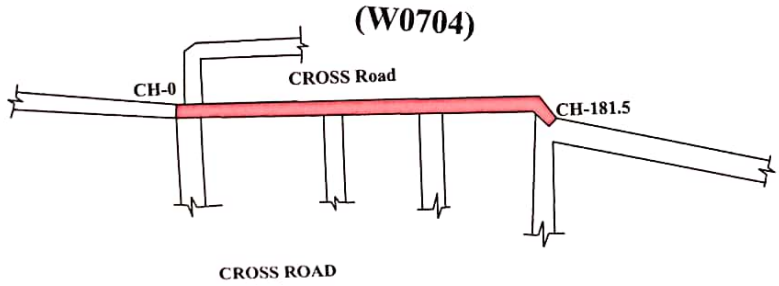

NOTES:-

1) Do Not Scale The Drawings

2) All Dimensions Are In meters

INDEX

Asphalt Road

PROJECT	Improvements to roads and drains at Tanisandra Dasarahalli Saraipalya and Bharathnagara and Surrounding area in ward no 06 Byatarayanapura Sub Division Package-3 (Old Annuxure-2) Go Sl No109,110,111, Comprehensive development and improvements to roads and drains Rachenahalli and surrounding area in ward No 6 and 7 Byatarayanapura Sub Division Package-2 (Old Annaxture-2) Go Sl No 112 and 113
CLIENT	BBMP

RUDRAPRASAD CONSULTANTS
STRUCTURAL ENGINEERS, ARCHITECTS
& PROJECT MANAGEMENT CONSULTANTS
No. 3 7th MAIN,
MALLESWARAM BANGALORE-560003
Ph : 23444801
Mob : 91-9448227083,91-9972924526
E-mail: rudraprasad3@rediffmail.com
Web: www.arkengineers.com

Scanned by CamScanner

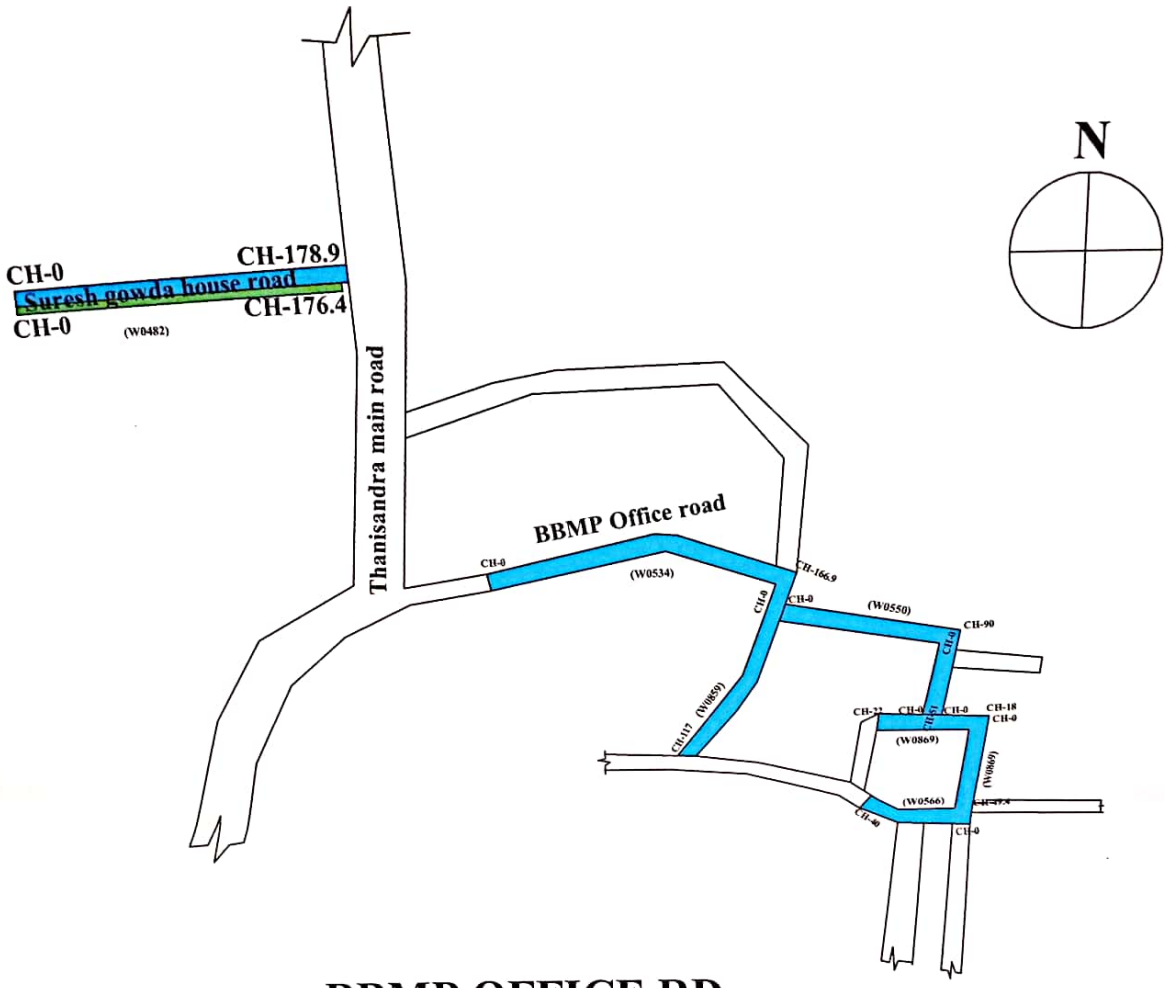

BBMP OFFICE RD

NOTES:-

1) Do Not Scale The Drawings

2) All Dimensions Are In meters

INDEX

Wet mix

CC Drain

PROJECT	Improvements to roads and drains at Tanisandra Dasarahalli Saraipalya and Bharathnagara and Surrounding area in ward no. 06 Byatarayanapura Sub Division Package-3 (Old A nnuxure-2) Go Sl No109 110 111 Comprehensive development and improvements to roads and drains Rachenahalli and surrounding area in ward No 6 and 7 Byatarayanapura Sub Division Package-2 (Old Annaxture-2) Go Sl No 112 and 113
CLIENT	BBMP

RUDRAPRASAD CONSULTANTS
STRUCTURAL ENGINEERS, ARCHITECTS
& PROJECT MANAGEMENT CONSULTANTS
No. 3 7th MAIN,
MALLESWARAM BANGALORE-560003
Ph : 23444801
Mob : 91-9448227083,91-9972924528
E-mail: rudraprasad3@rediffmail.com
Web. www.arkengineers.com

Scanned by CamScanner

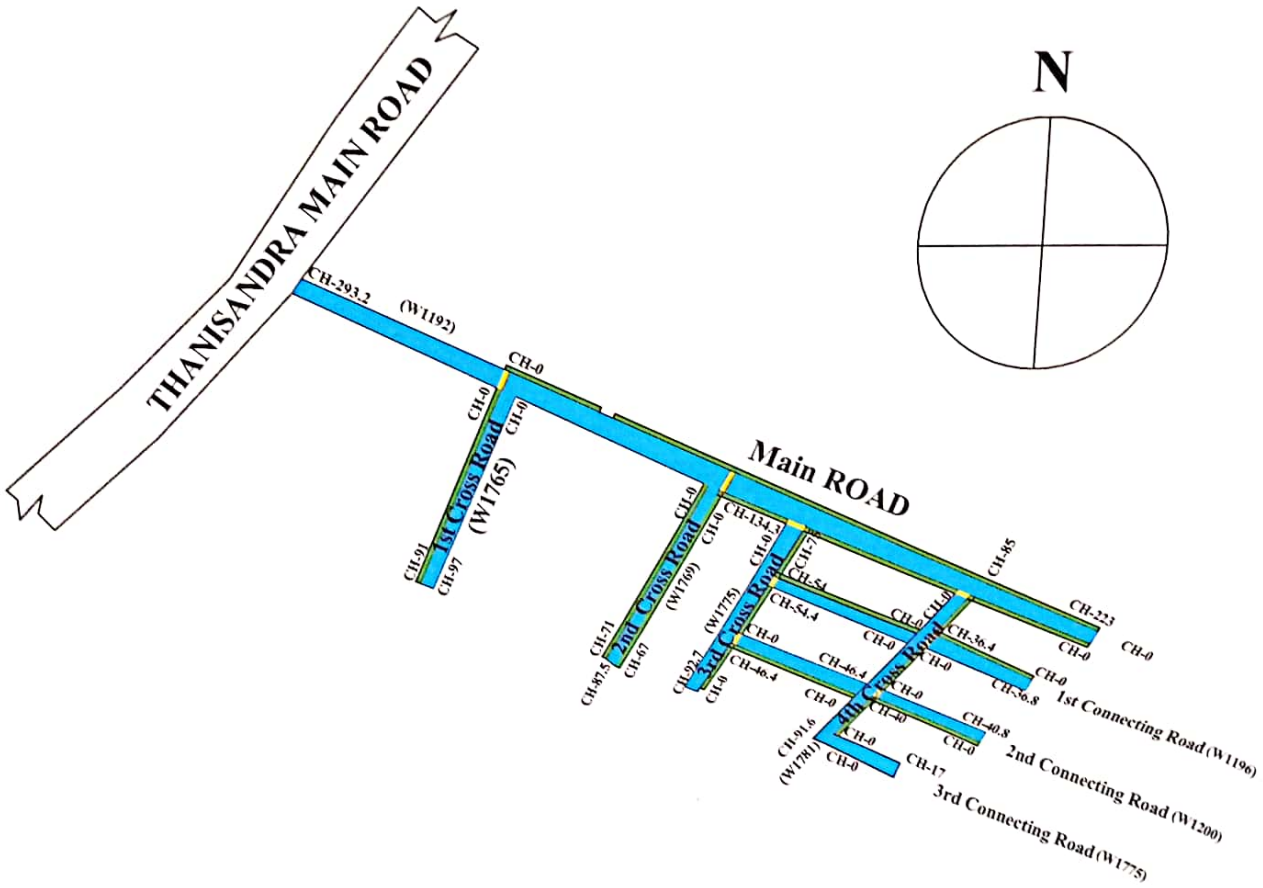

TUBA LAYOUT

NOTES:-

1) Do Not Scale The Drawings

2) All Dimensions Are In meters

INDEX

CC Drain | Wet mix | Culvert

PROJECT	Improvements to roads and drains at Tanisandra Dasarahalli Saraipalya and Bharathnagara and Surrounding area in ward no. 06 Byatarayanapura Sub Division Package 3 (Old A nnuxure-2) Go SI No109,110,111 Comprehensive development and improvements to roads and drains Rachenahalli and surrounding area in ward No. 6 and 7 Byatarayanapura Sub Division Package 2 (Old Annexture-2) Go SI No 112 and 113
CLIENT	BBMP

RUDRAPRASAD CONSULTANTS

STRUCTURAL ENGINEERS, ARCHITECTS

& PROJECT MANAGEMENT CONSULTANTS

Scanned by CamScanner